DO NOT SCALE-IF IN DOUBT-ASK
© The University Of Abertay Dundee 2010

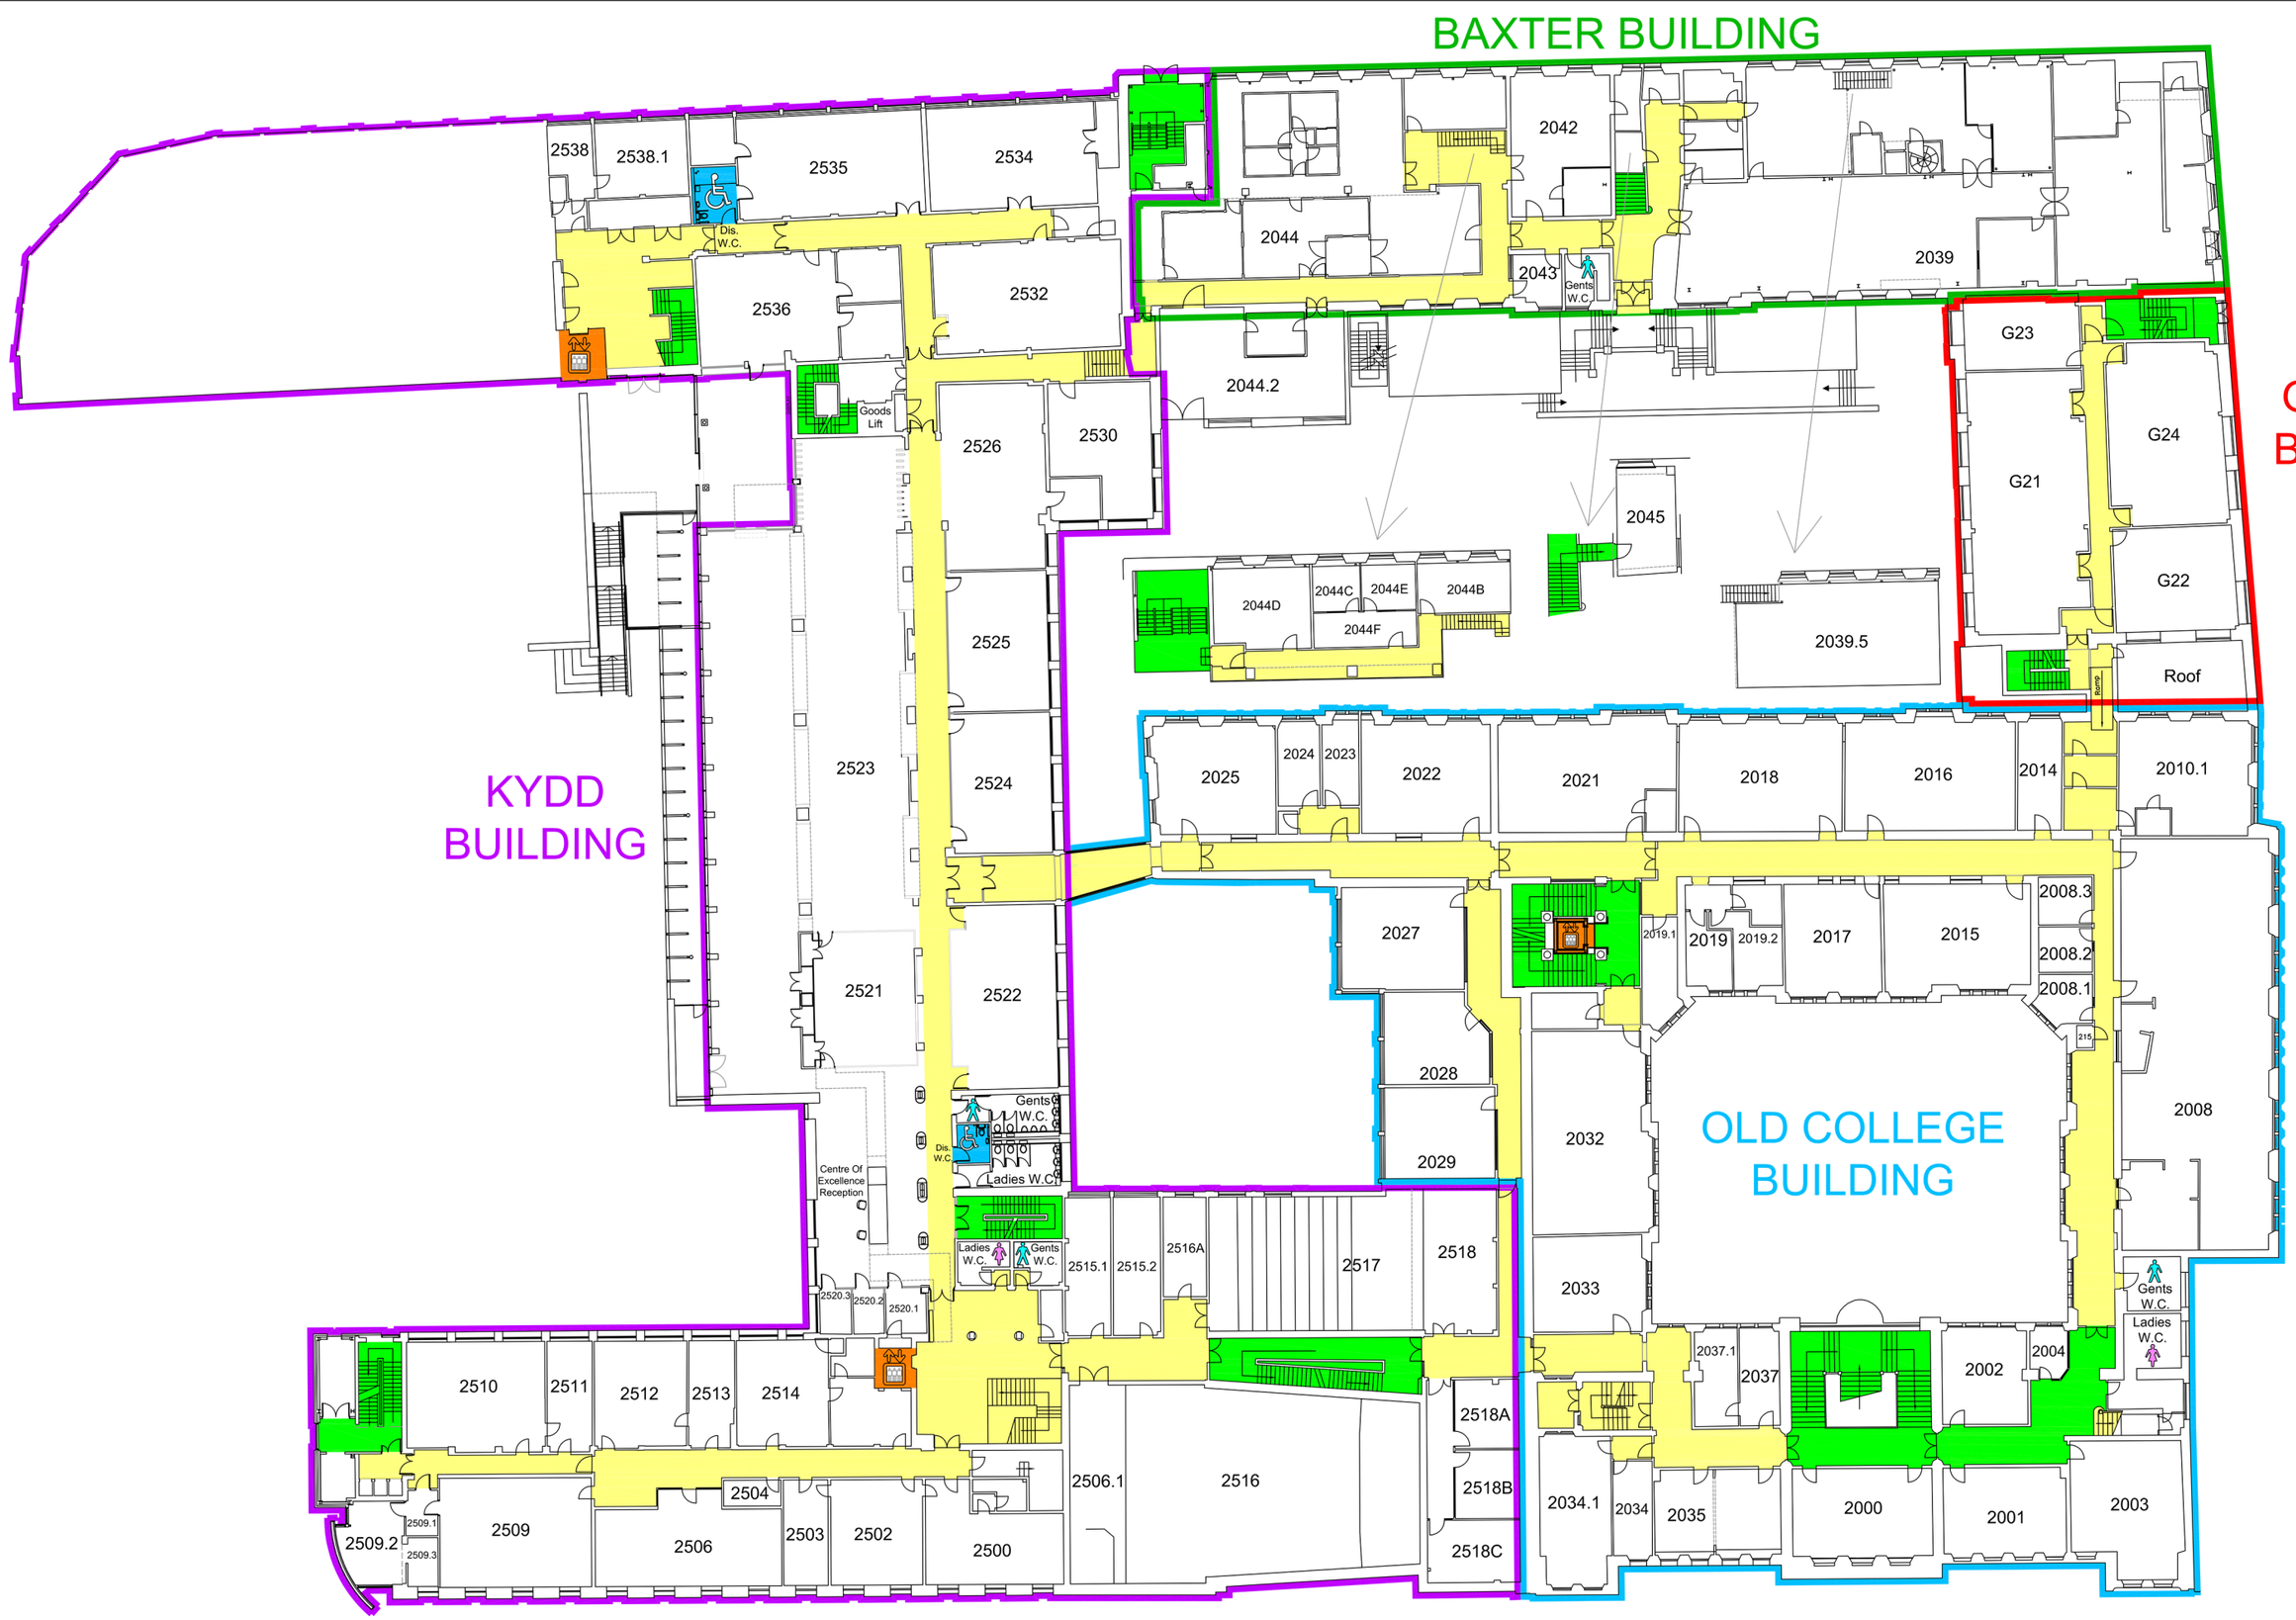


DRAWING LEGEND

- Indicates areas of corridors and stairs.
- Indicates stairs forming part of the fire escape.
- Indicates areas of rainwater leakage.
- Indicates Male W.C.
- Indicates Female W.C.
- Indicates Disabled W.C.
- Indicates Elevator.

| REV. | DESCRIPTION | DATE |
|---|---|---|
| | | |
| | | |
| | | |
| | | |

UNIVERSITY of ABERTAY DUNDEE

DRAWING:
University Of Abertay Dundee
Main Campus Buildings
Level 2 Plan

| SCALE: | DATE: |
|---|---|
| 1:200 @ A1 | September 2010 |
| DRAWN BY: L.B. | CHECKED BY: I.S. & R.S. |
| DRAWING No. UAD MC/EX/301 | REV. |

# UNIVERSITY OF ABERTAY DUNDEE
# MAIN CAMPUS BUILDINGS - LEVEL 2