DO NOT SCALE-IF IN DOUBT-ASK
© The University Of Abertay Dundee 2010

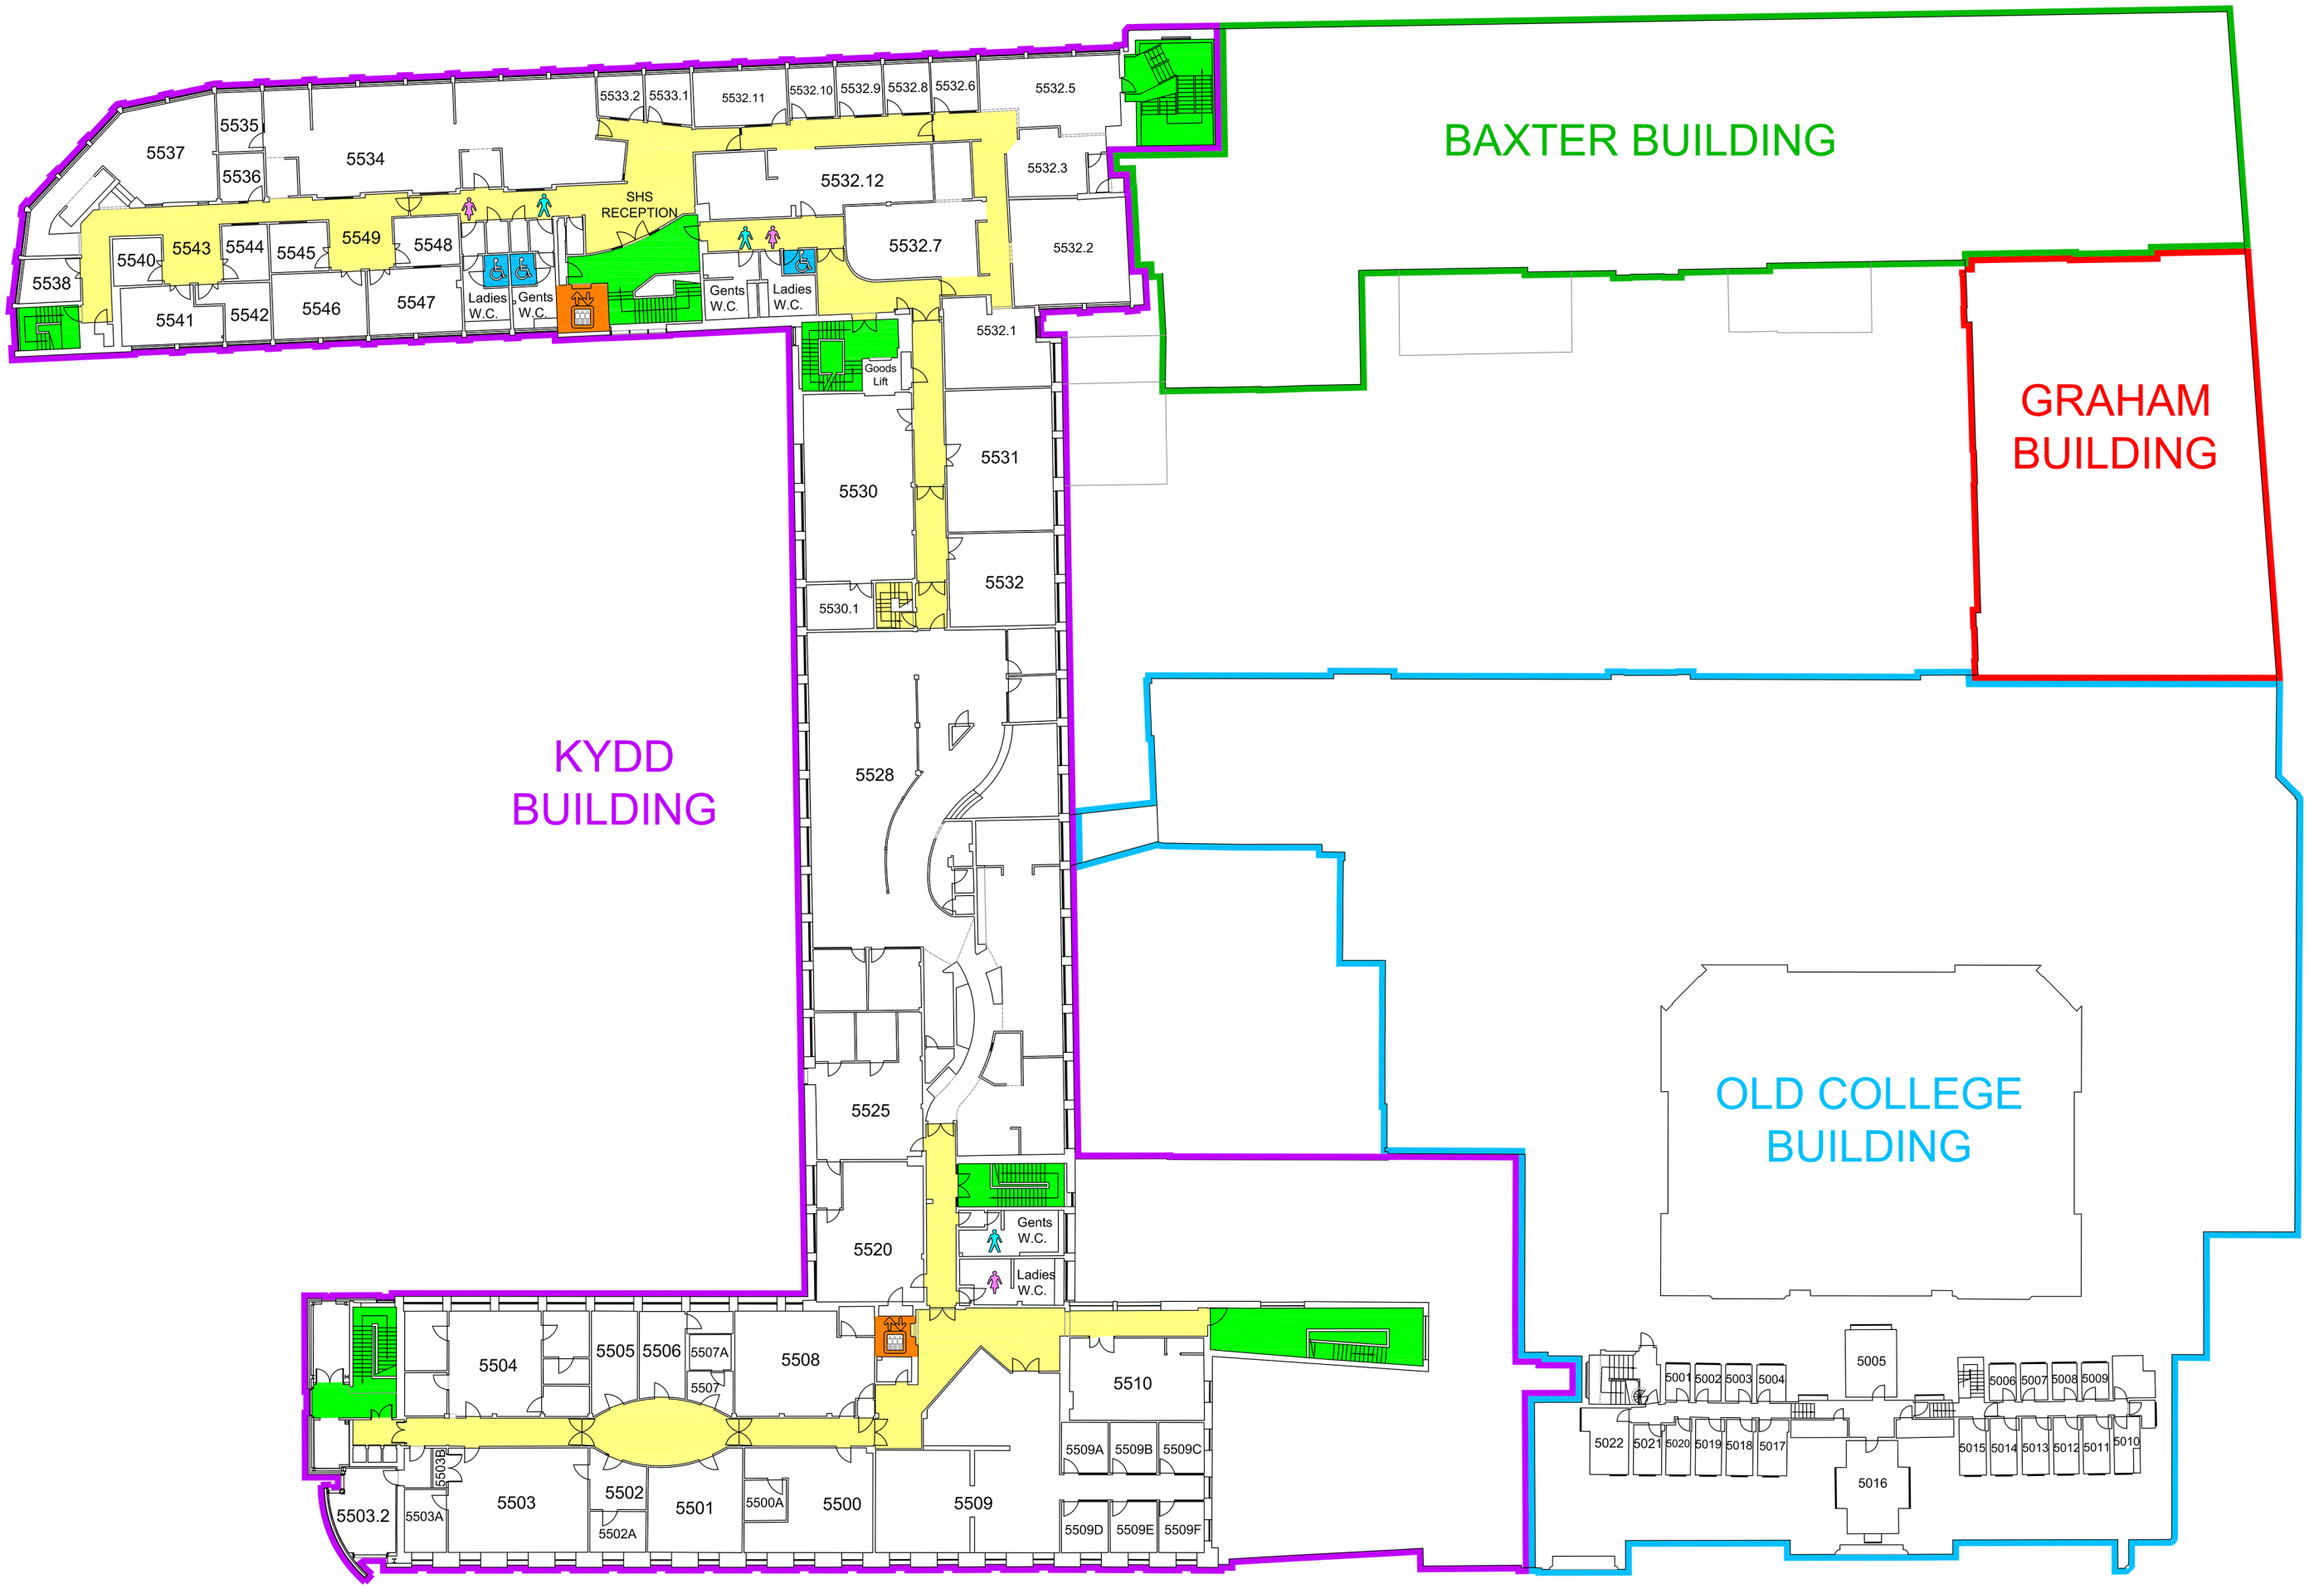

UNIVERSITY OF ABERTAY DUNDEE
MAIN CAMPUS BUILDINGS - LEVEL 5

DRAWING LEGEND

- Indicates areas of corridors and stairs.
- Indicates stairs forming part of the fire escape.
- Indicates restricted areas. Authorised access only.
- Indicates Male W.C.
- Indicates Female W.C.
- Indicates Elevator.

REV.	DESCRIPTION	DATE

UNIVERSITY of ABERTAY DUNDEE

DRAWING:
University Of Abertay Dundee
Main Campus
Level 5 Plan

SCALE:	DATE:
1:200 @ A1	August 2010
DRAWN BY: L.B.	CHECKED BY: I.S. & R.S.
DRAWING No. UAD MC/EX/304	REV.